




TYPICAL WORKER DECONTAMINATION ENCLOSURE
(SHALL BE DIMENSIONED ON SHOP DRAWINGS)

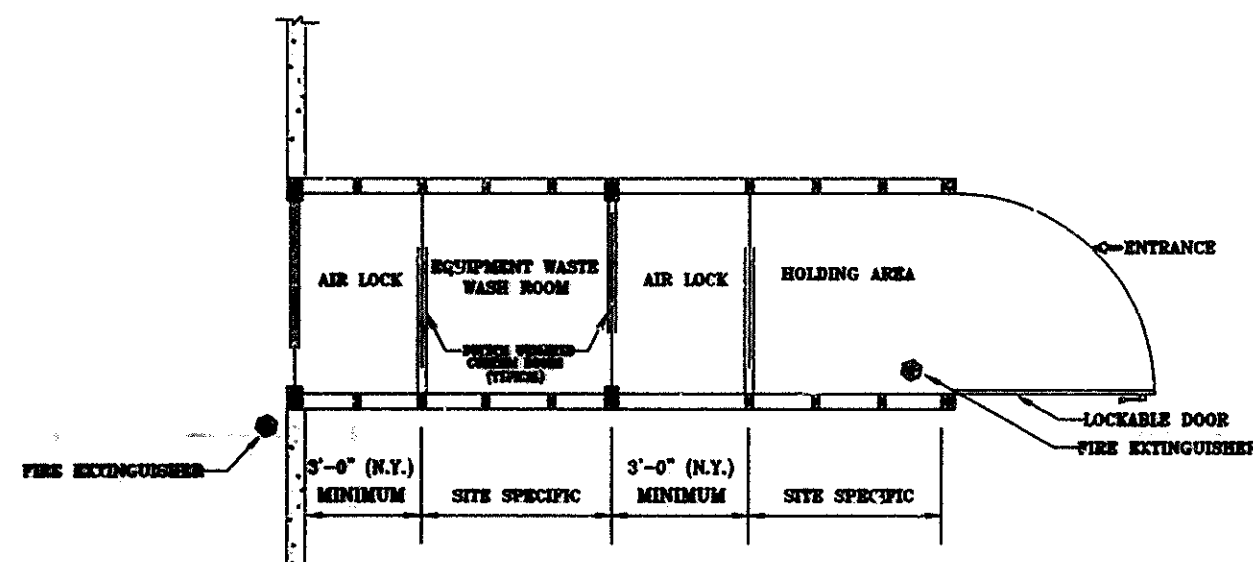


TYPICAL WASTE DECONTAMINATION ENCLOSURE
(SHALL BE DIMENSIONED ON SHOP DRAWINGS)

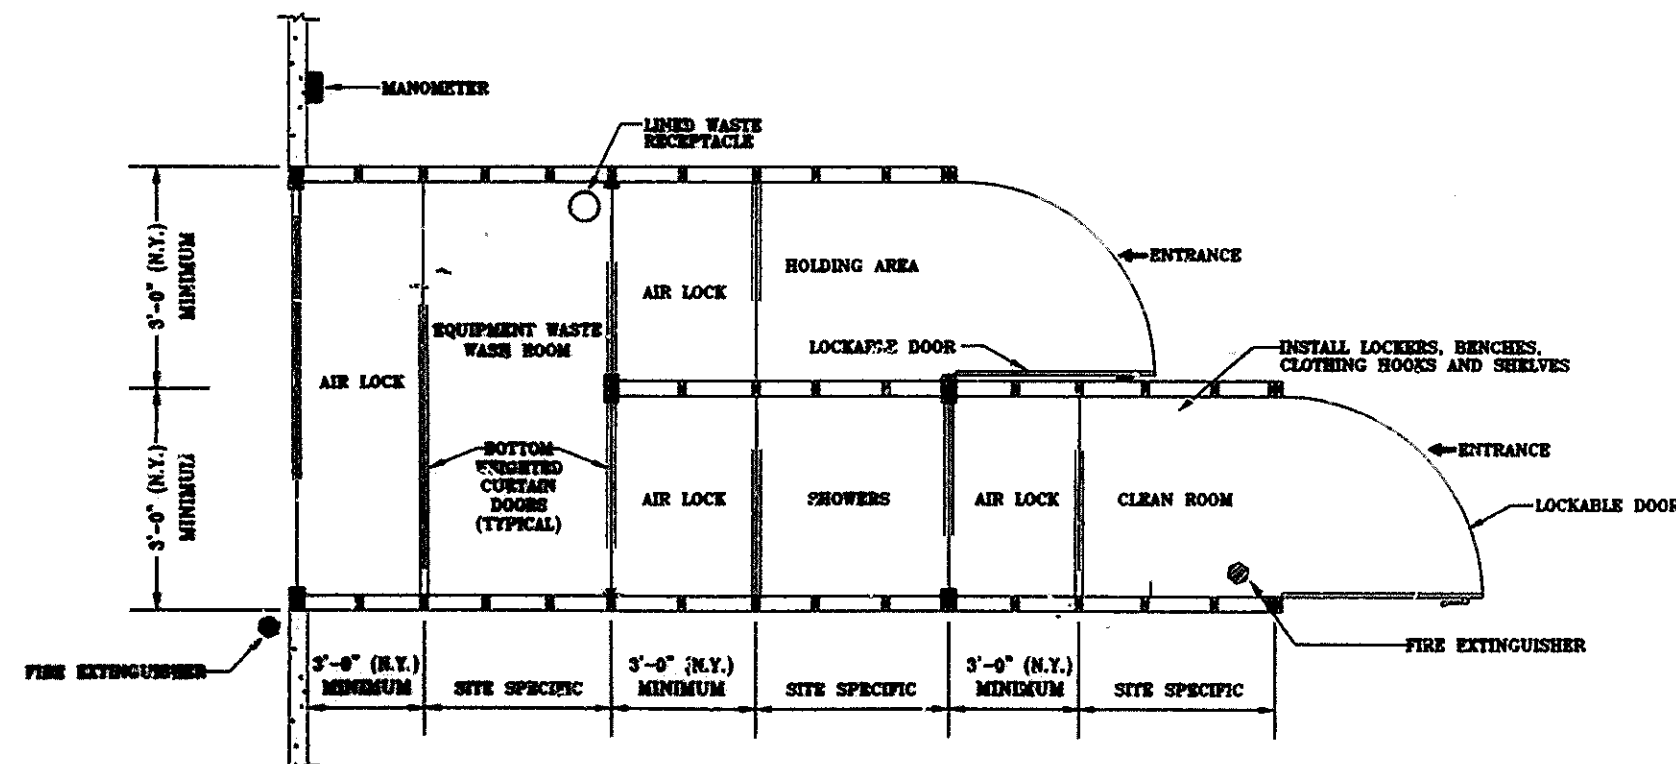


TYPICAL WORKER AND WASTE DECONTAMINATION ENCLOSURE
(SHALL BE DIMENSIONED ON SHOP DRAWINGS)

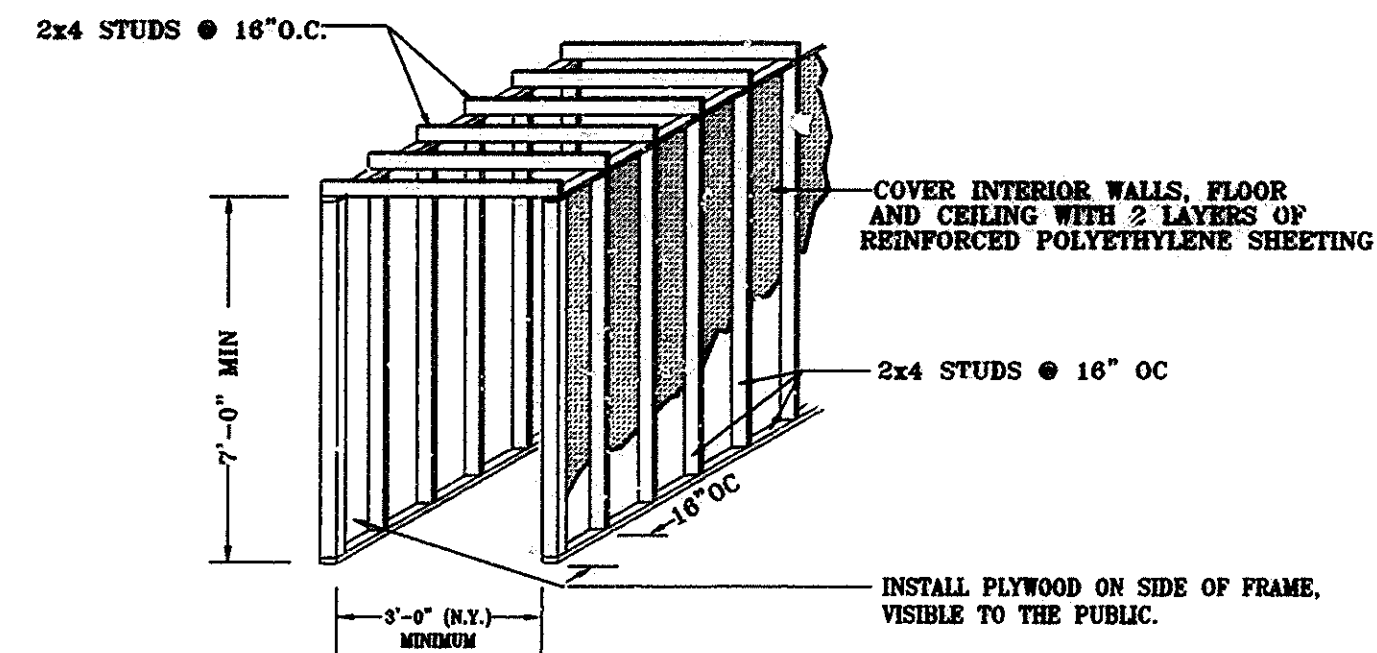

ACCESS TUNNEL THROUGH ASBESTOS ABATEMENT WORK AREA

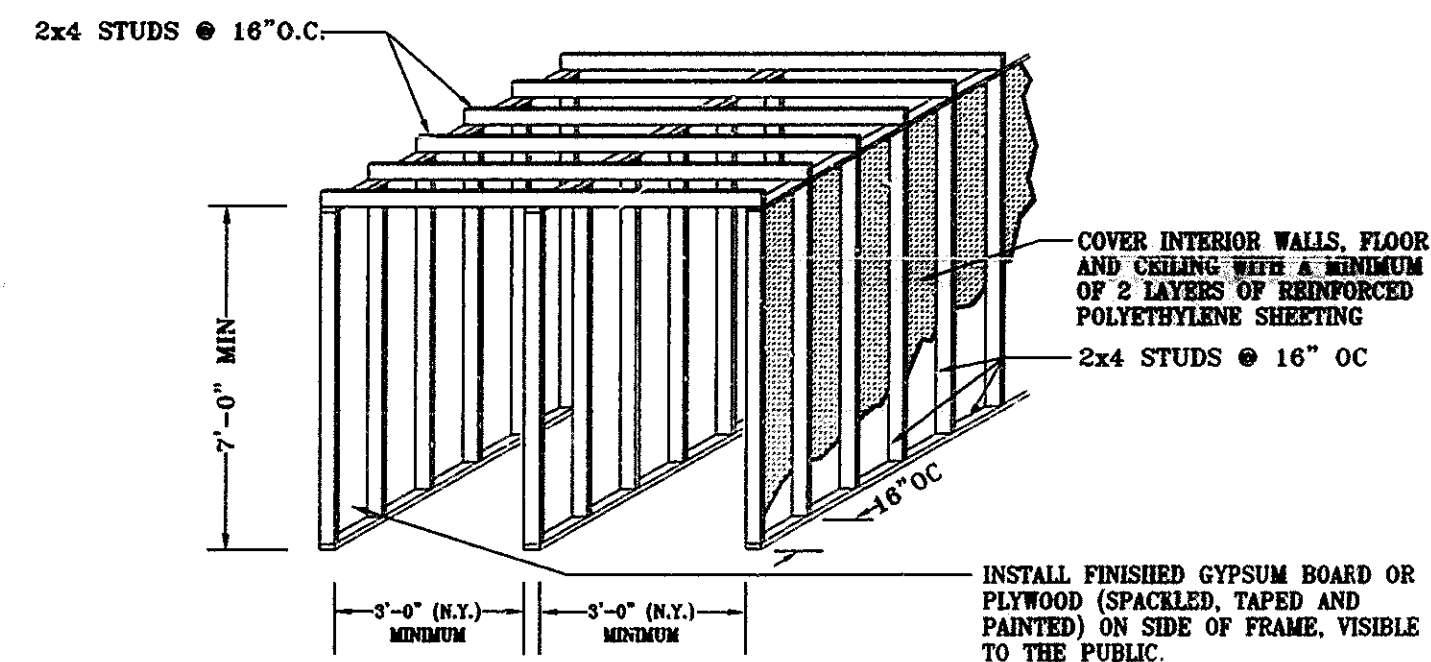

STRUCTURAL FRAMING OF WORKER AND WASTE DECONTAMINATION ENCLOSURES

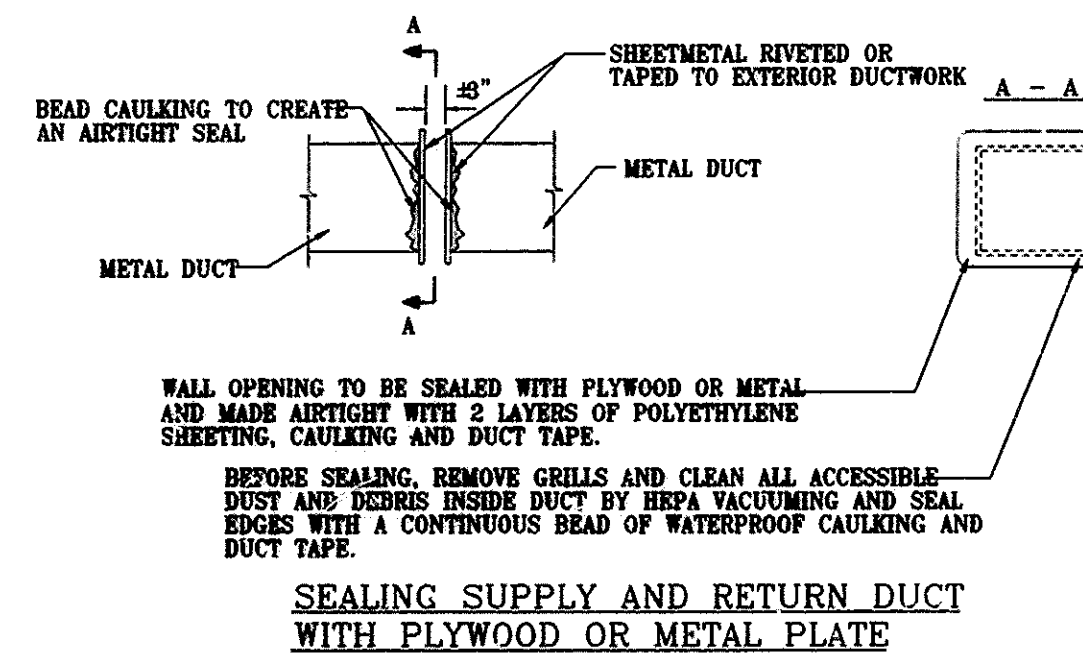

SEALING SUPPLY AND RETURN DUCT
WITH PLYWOOD OR METAL PLATE



THE WORLD TRADE CENTER
OF NY & NJ

Peter K. Lunn
ENGINEERING PROGRAM MANAGER

Harold K. Lunn 4/3/86
CHIEF ENVIRONMENTAL ENGINEER

James A. Lunn
Engineering Program Manager

No.	Date	Revision	Approved
-----	------	----------	----------

Engineering Department
Design Division
The World Trade Center

Title
**ONE AND TWO WORLD TRADE CENTER
M.E.R. SETBACKS
FLOORS 7, 42 AND 75
ASBESTOS ABATEMENT
AND REPAIRING**

**ENVIRONMENTAL
STANDARD DETAILS
SHEET 1**

This drawing is subject to conditions in contract. All inventions, ideas, designs and methods herein are reserved to Port Authority and may not be used without its written consent.

J.M. L.R.U. J.M.
Designed by Drawn by Checked by

Date 5/3/86 Scale AS NOTED

Contract Number Drawing Number

WTC-115.266 EA-3